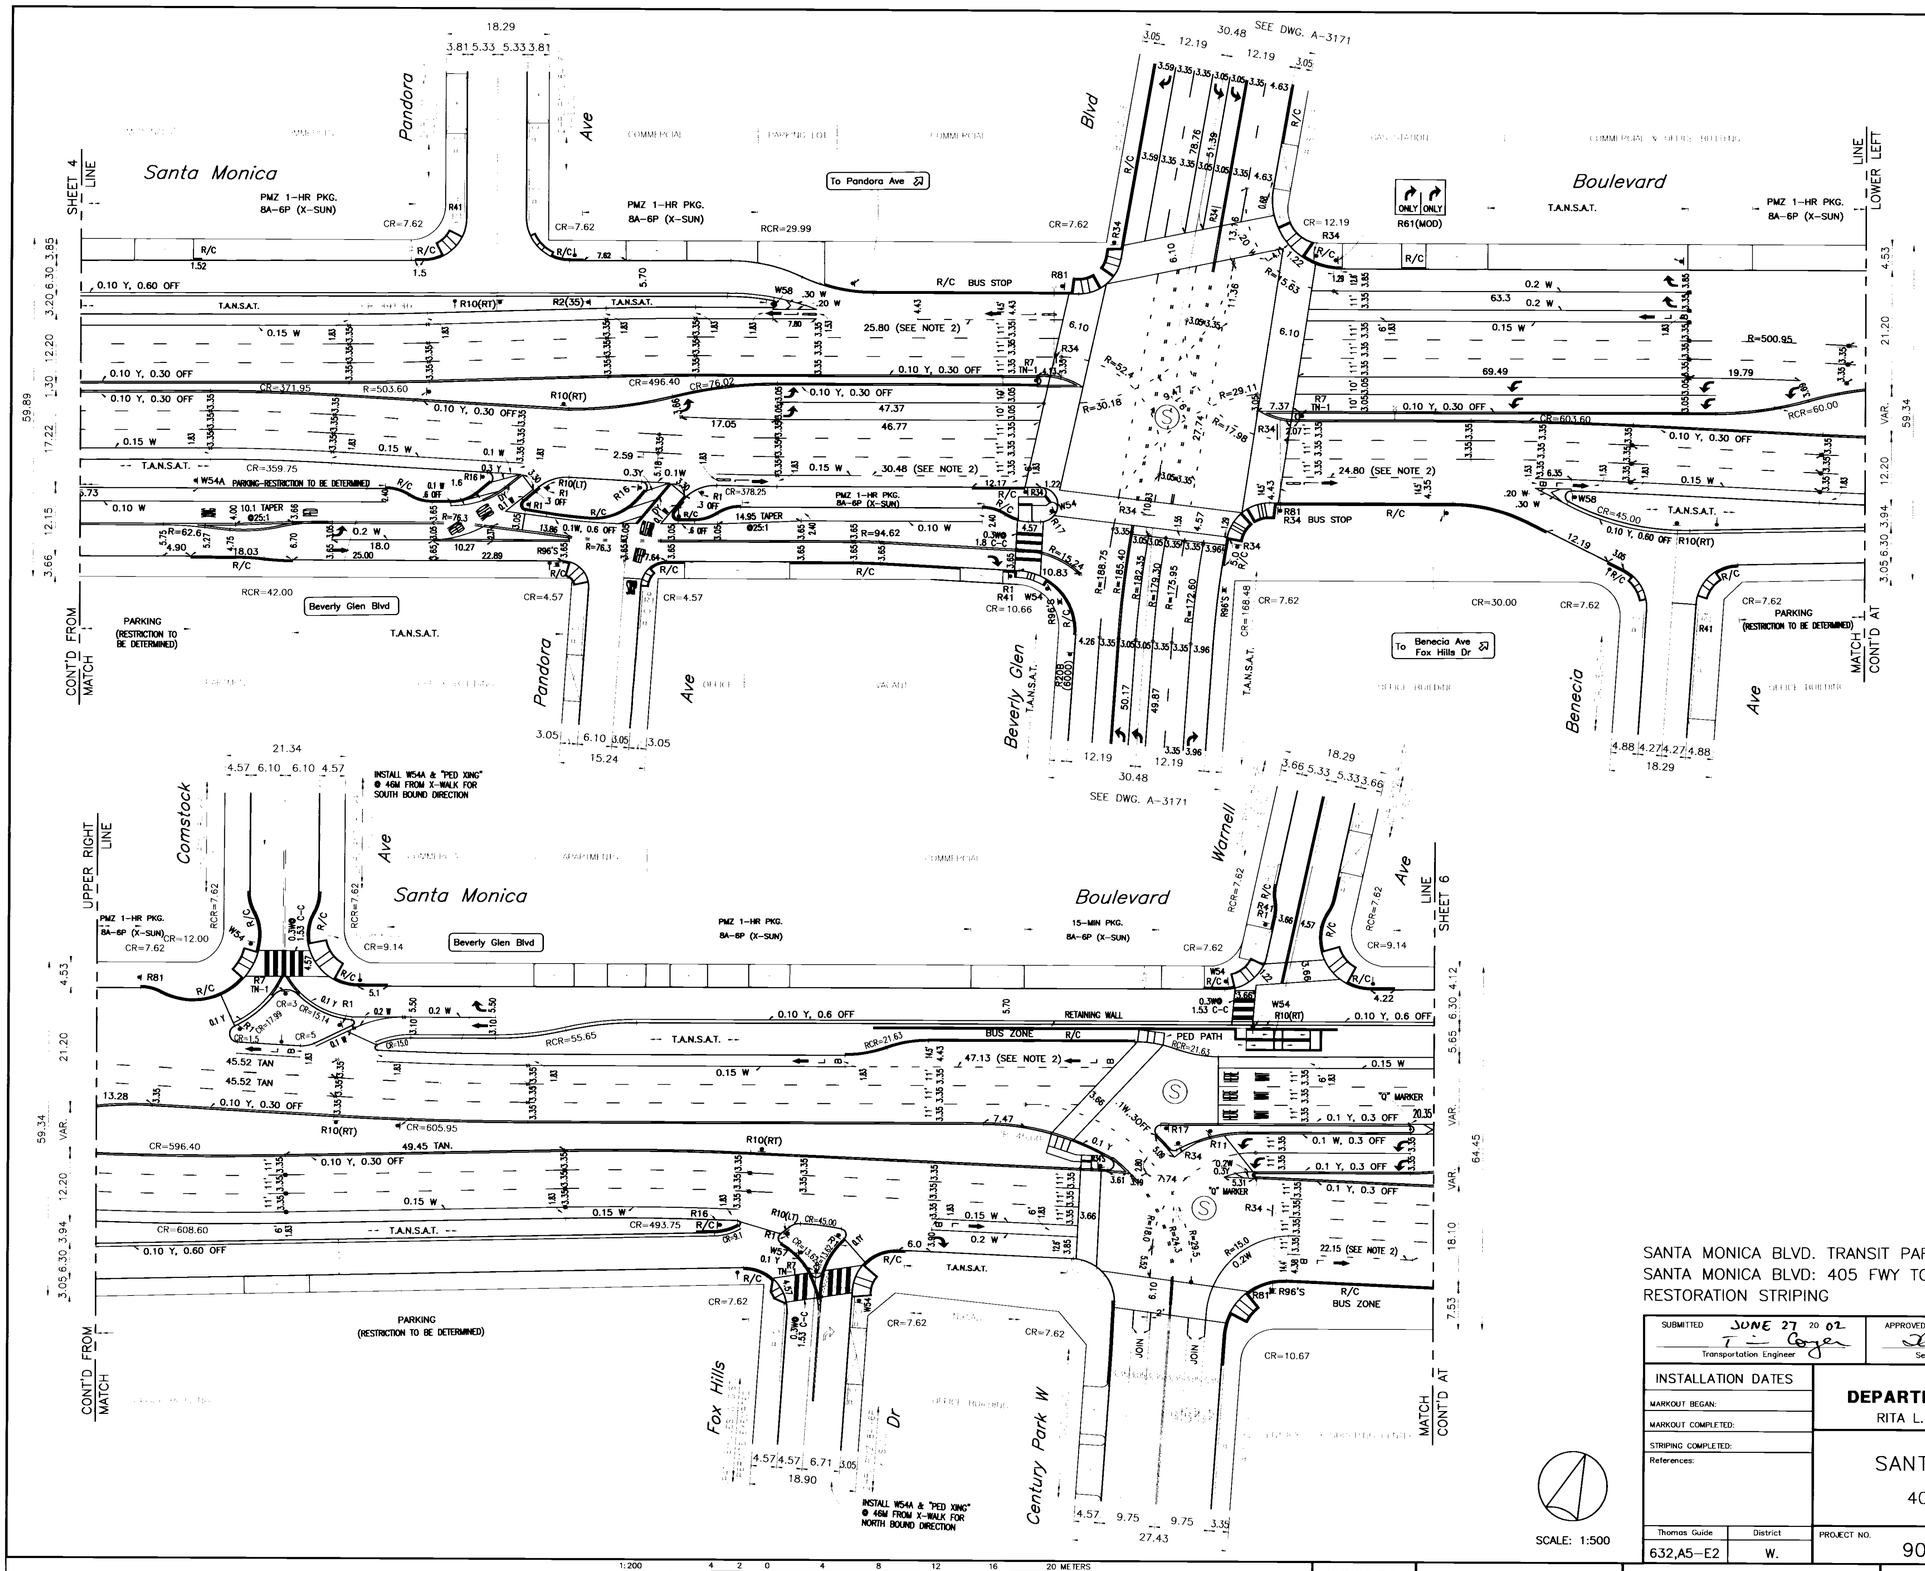

SANTA MONICA BLVD. TRANSIT PARKWAY PROJECT
SANTA MONICA BLVD: 405 FWY TO MORENO DR.
RESTORATION STRIPING

SUBMITTED JUNE 27 20 02
Transportation Engineer

APPROVED JUNE 27, 2002
Senior Transportation Engineer

REGISTERED PROFESSIONAL ENGINEER THOMAS L. JONES No. 19381 Exp. 09-30-2005 CIVIL STATE OF CALIFORNIA

INSTALLATION DATES
MARKOUT BEGAN:
MARKOUT COMPLETED:
STRIPING COMPLETED:
References:

CITY OF LOS ANGELES
DEPARTMENT OF TRANSPORTATION
RITA L. ROBINSON, GENERAL MANAGER

SANTA MONICA BOULEVARD
405 FWY TO MORENO DR.

Thomas Guide	District	PROJECT NO.	DRAWING NO.	
632,A5-E2	W.	90297	A-3166	5/7

1:200 ORIGINAL MAP SCALE 1:500 — 4 2 0 4 8 12 16 20 METERS — 10 5 0 10 20 30 40 50 METERS

SCALES

SHEET 5 OF

INDEX NUMBER D32149

REVISION DESCRIPTION (NON CADD PLANS ONLY)	DATE	BY	DATE	BY	DATE

PR. TRAN. ENGR. — T.E. — SR. T.E.

BASE FILE — DRAFTING — CHECK — DESIGN

SUPERVISOR — S.T.A.R. — DISTRICT — SIGNALS — BIKEWAYS

OFFICIAL RECORD