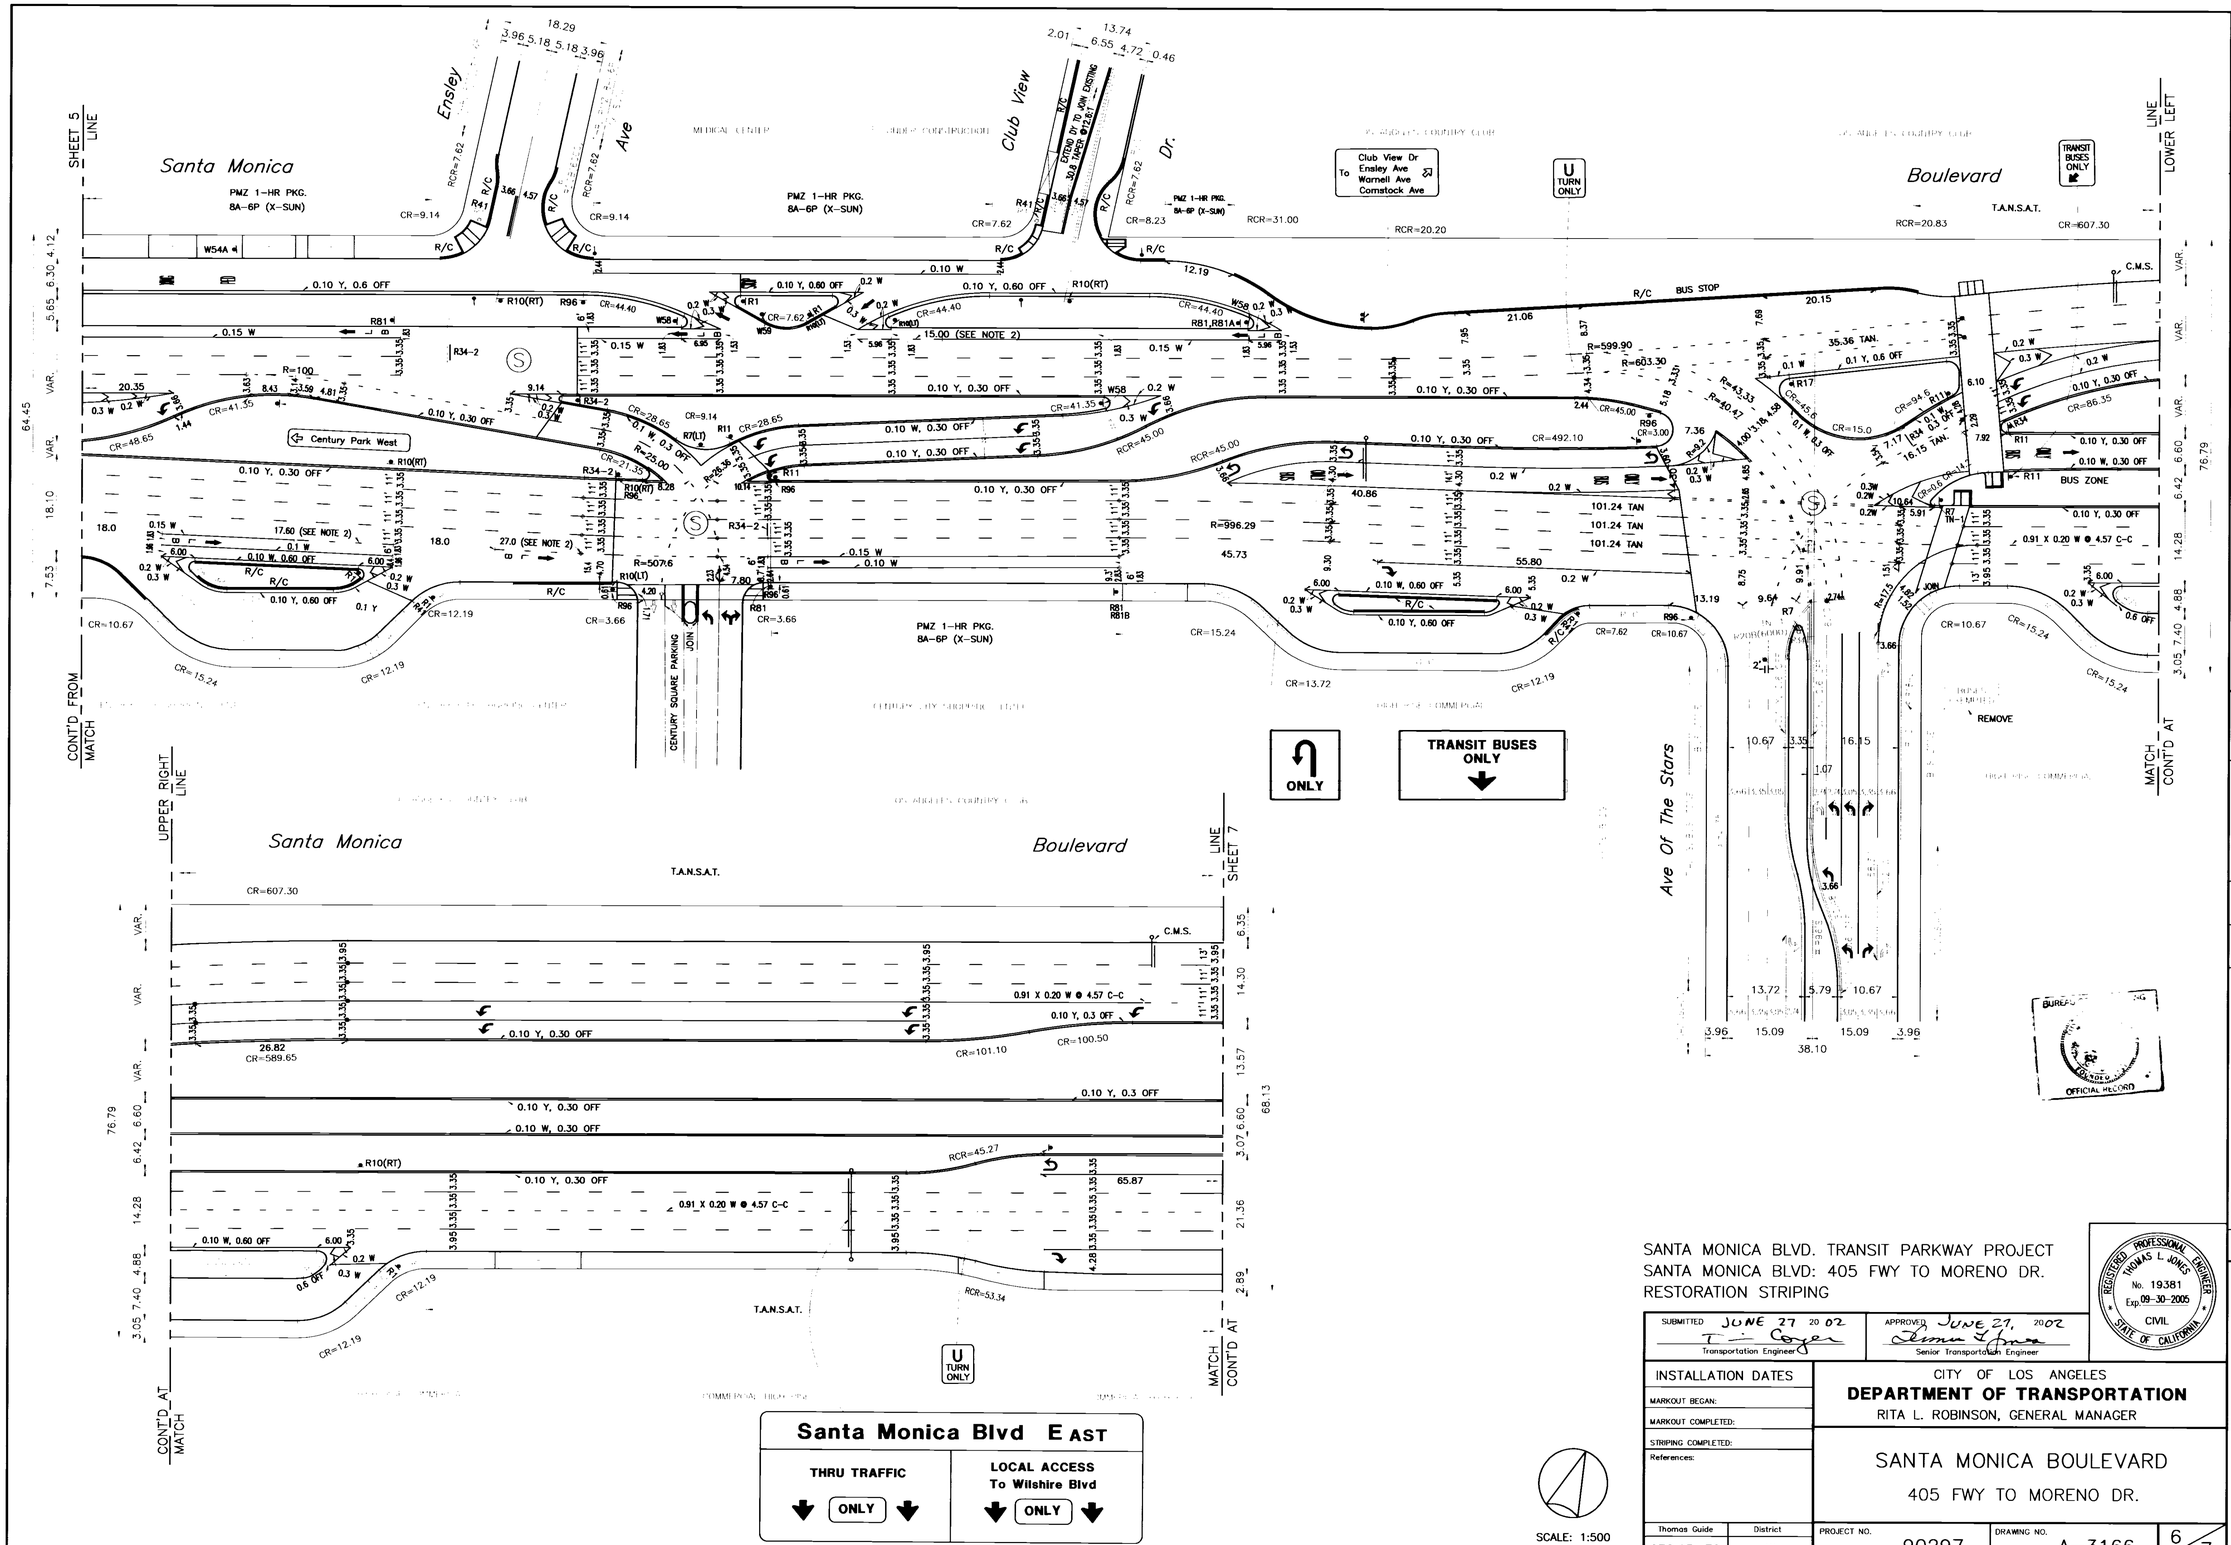

SANTA MONICA BLVD. TRANSIT PARKWAY PROJECT
SANTA MONICA BLVD: 405 FWY TO MORENO DR.
RESTORATION STRIPING

SUBMITTED JUNE 27 2002
Transportation Engineer

APPROVED JUNE 27, 2002
Senior Transportation Engineer

REGISTERED PROFESSIONAL ENGINEER THOMAS L. JONES No. 19381 Exp. 09-30-2005 CIVIL STATE OF CALIFORNIA

INSTALLATION DATES	
MARKOUT BEGAN:	
MARKOUT COMPLETED:	
STRIPING COMPLETED:	
References:	
Thomas Guide	District
632,A5-E2	W.

CITY OF LOS ANGELES
DEPARTMENT OF TRANSPORTATION
RITA L. ROBINSON, GENERAL MANAGER

SANTA MONICA BOULEVARD
405 FWY TO MORENO DR.

PROJECT NO.	DRAWING NO.	
90297	A-3166	6/7

SCALES	SHEET 6 OF	INDEX NUMBER D32149

REVISION DESCRIPTION (NON CADD PLANS ONLY)	T.E.	SR. T.E.	PR. TRAN. ENGR.	DATE

BASE	BY	DATE
FIELD		
DRAFTING		
CHECK		
DESIGN		

SUPERVISOR	BY	DATE
S.T.A.R.		
DISTRICT		
SIGNALS		
BIKEWAYS		