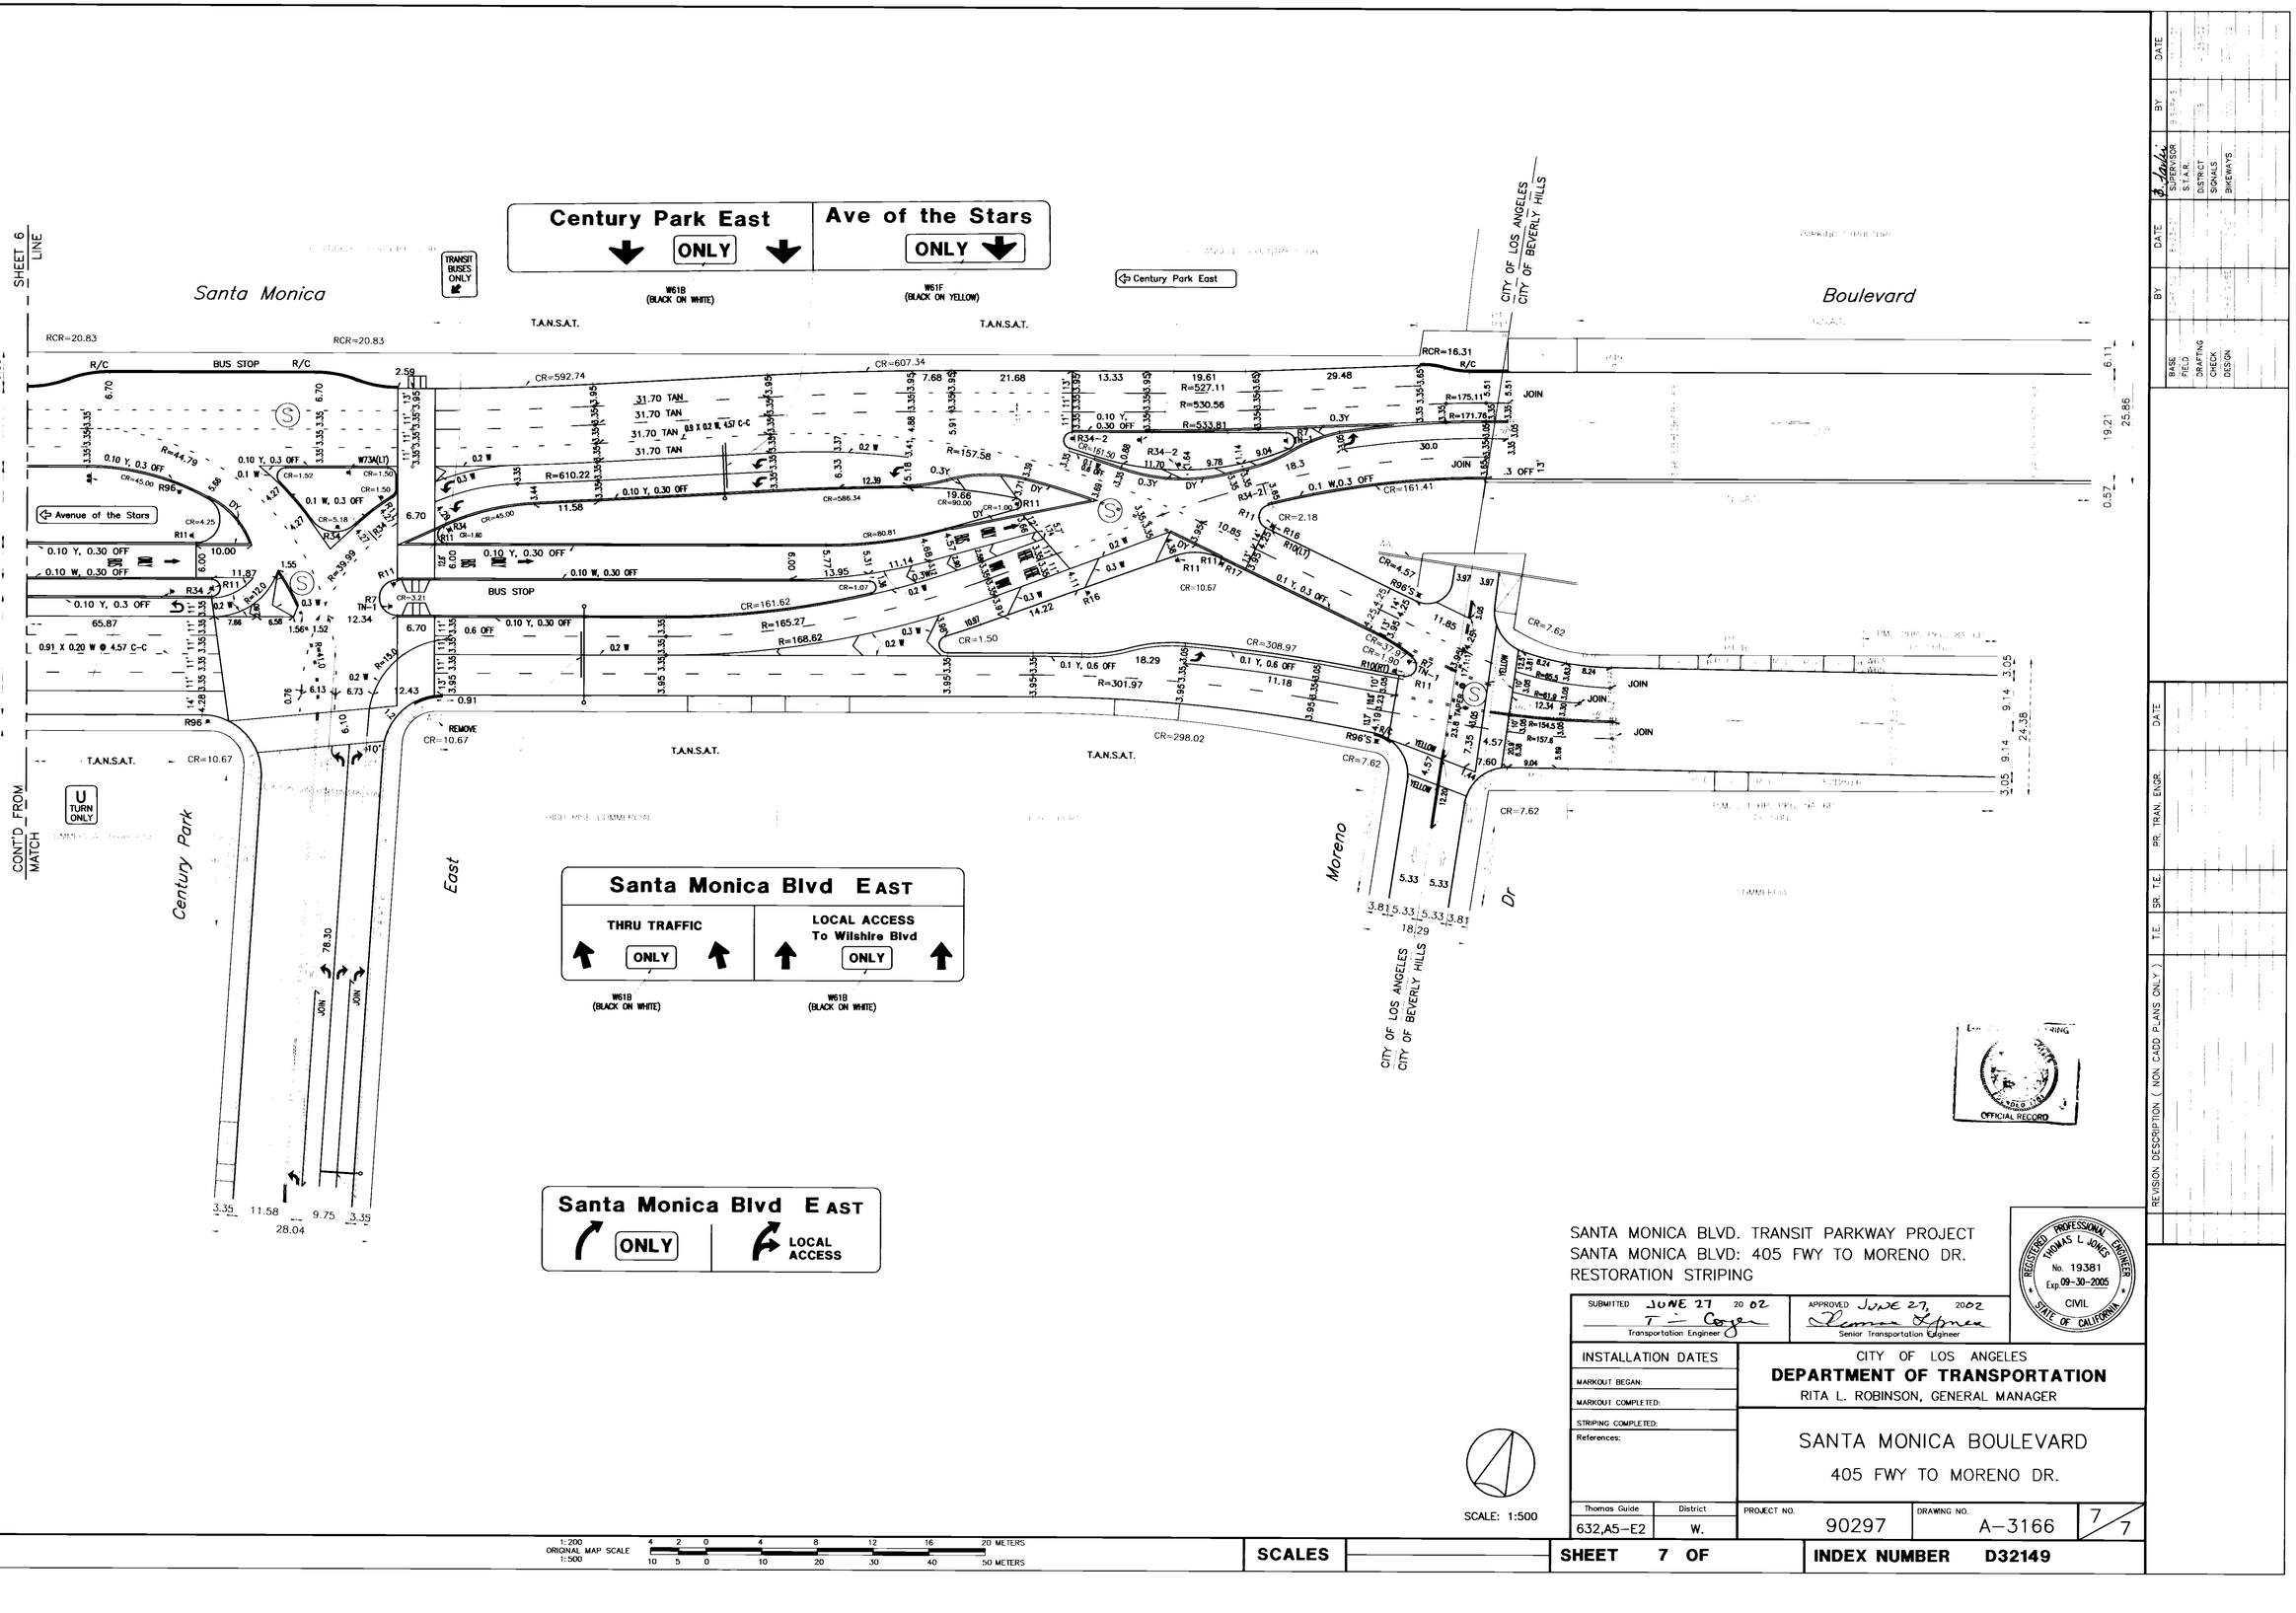

SANTA MONICA BLVD. TRANSIT PARKWAY PROJECT
SANTA MONICA BLVD: 405 FWY TO MORENO DR.
RESTORATION STRIPING

SUBMITTED JUNE 27 20 02
T. Cooper
Transportation Engineer

APPROVED JUNE 27, 2002
Senior Transportation Engineer

REGISTERED PROFESSIONAL ENGINEER
THOMAS L. JONES
No. 19381
Exp. 09-30-2005
CIVIL
STATE OF CALIFORNIA

INSTALLATION DATES
MARKOUT BEGAN:
MARKOUT COMPLETED:
STRIPING COMPLETED:
References:

CITY OF LOS ANGELES
DEPARTMENT OF TRANSPORTATION
RITA L. ROBINSON, GENERAL MANAGER

SANTA MONICA BOULEVARD
405 FWY TO MORENO DR.

Thomas Guide	District	PROJECT NO.	DRAWING NO.	
632,A5-E2	W.	90297	A-3166	7/7

SCALES | **SHEET 7 OF** | **INDEX NUMBER D32149**

OFFICIAL RECORD

REVISION DESCRIPTION (NON CADD PLANS ONLY)	T.E.	SR. T.E.	PR. TRAN. ENGR.	DATE

BASE FIELD DRAFTING CHECK DESIGN	BY	DATE

SURVEYS S.T.A.R. DISTRICT SIGNALS BIKEWAYS	BY	DATE