SIGNAL STANDARD SCHEDULE

	No.	TYPE	FOUND. TYPE	PED. PUSH BUT'N TYPE	PED. PUSH BUT'N PHASE	REMARKS
*	1	332 Cab.				
*	2	1	F-1			
*	3	CD953	BSL**	"	"	
*	4	CD953C-7	F-2			
*	5	1	F-1	0.10m	4	
*	6	CD953C-7	F-2	0.15m	4	

* Existing
** See Street Lighting Sheet

ESTIMATED MATERIAL FURNISHED BY LADOT

UNITS	MATERIAL

ESTIMATED SALVAGE MATERIAL TO BE RETURNED TO LADOT

UNITS	MATERIAL
1	170 Controller in 332 Cabinet
All	Led Pedestrian Heads

CONDUCTOR SCHEDULE

SIZE No.	CABLE / WIRE	RUN
MULTI	5 CONDUCTOR CABLE 5 X #14	
MULTI	9 CONDUCTOR CABLE 8 X #14 & 1 X #12 (COM)	
MULTI	12 CONDUCTOR CABLE 11 X #14 & 1 X #12 (COM)	
MULTI	28 CONDUCTOR CABLE 27 X #14 & 1 X #10 (COM)	
	SERVICE	
14	PED PUSH BUTTON	
18	DLC (2 PAIR)	
16	DLC (EXISTING)	
14	INTERCONNECT (7 WIRE)	
22	INTERCONNECT (12 PAIR)	
	CONDUIT SIZE	

NOTES:

1. REMOVE ALL TRAFFIC SIGNAL EQUIPMENT, STANDARD AND FOUNDATIONS. ABANDON CONDUIT.
2. DISCONNECT AND REMOVE TRAFFIC SIGNAL SERVICE IN PULLBOX. WORK ON ANY ELECTRICAL SERVICE EQUIPMENT TO BE DONE ONLY IN CONJUNCTION WITH LOS ANGELES DEPARTMENT OF WATER AND POWER PERSONNEL.
3. REMOVE EXISTING 332 CABINET, 170 CONTROLLER, PULLBOX AND FOUNDATION. ABANDON CONDUIT.
4. ABANDON LOOPS.
5. SEE STREET LIGHTING SHEET FOR WORK ON STREET LIGHTING FACILITIES.
6. REMOVE STRIPING PER LADOT GEOMETRIC DESIGN DWG. NO. A-3165(2).
7. INSTALL R1 AT TIME OF SIGNAL DEACTIVATION.

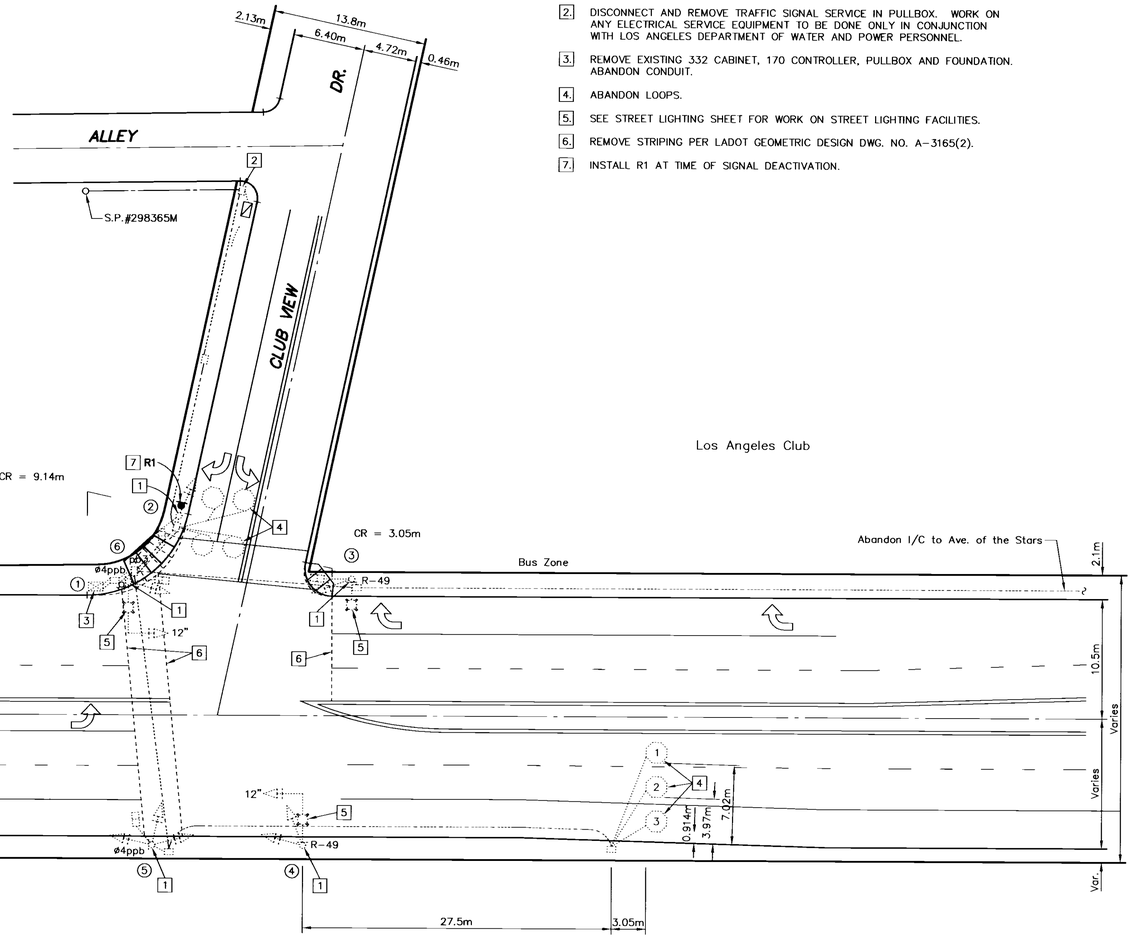

Scale: 1:250
North/South: CLUB VIEW DR.

SANTA MONICA BLVD. TRANSIT PARKWAY PROJECT – SIGNAL REMOVAL

RECOMMENDED April 25, 20 02
Lina Van Der Laan
Transportation Engineer

APPROVED April 25 20 02
Senior Transportation Engineer

REGISTERED PROFESSIONAL ENGINEER
THOMAS L. JONES
No. 19381
Exp. 09-30-05
CIVIL
STATE OF CALIFORNIA

BUREAU OF ENGINEERING
CITY OF LOS ANGELES
FOUNDED 1781
OFFICIAL RECORD

AS BUILT

Date of Installation:
LADOT Inspector:
Condition As Of:
LADOT Engineer:
District WESTERN
Thomas Guide 632 D3
References
ATSAC Plan (As Built 02-14-90) Proj. No. 74917
Field Check

CITY OF LOS ANGELES
DEPARTMENT OF TRANSPORTATION
RITA L. ROBINSON, General Manager

TITLE
CLUB VIEW DR. & SANTA MONICA BLVD.

File Name	Intersection No.	Project No.
17860-M2.DWG	17860	90297

NOTICE: IF PLAN HAS NOT BEEN IMPLEMENTED WITHIN TWO (2) YEARS OF THE APPROVAL DATE, IT MUST BE RESUBMITTED TO LADOT SIGNAL DESIGN SECTION FOR REVIEW AND APPROVAL.

SCALES	HORIZ. 1:	SHEET 34 OF	INDEX NUMBER D-32114
	VERT. 1:		

(LADOT Revised 9/96)

1:250 ORIGINAL 24x36 SCALE 1:500

DATE	BY	REVISION DESCRIPTION	NO.
		STAR	
		DISTRICT	
		GEOMETRIC	
		ATSAC	
		METRO RAIL	

DATE	BY	
03-20-02	RAR	SUPERVISOR
04-25-02	LCC	DESIGNER
03-21-02	CCA	SR. DRAFTING
	MF	DRAFTING
10-04-01	CCA	FIELD
		BASE

DATE	DIV./DIST. ENGR.