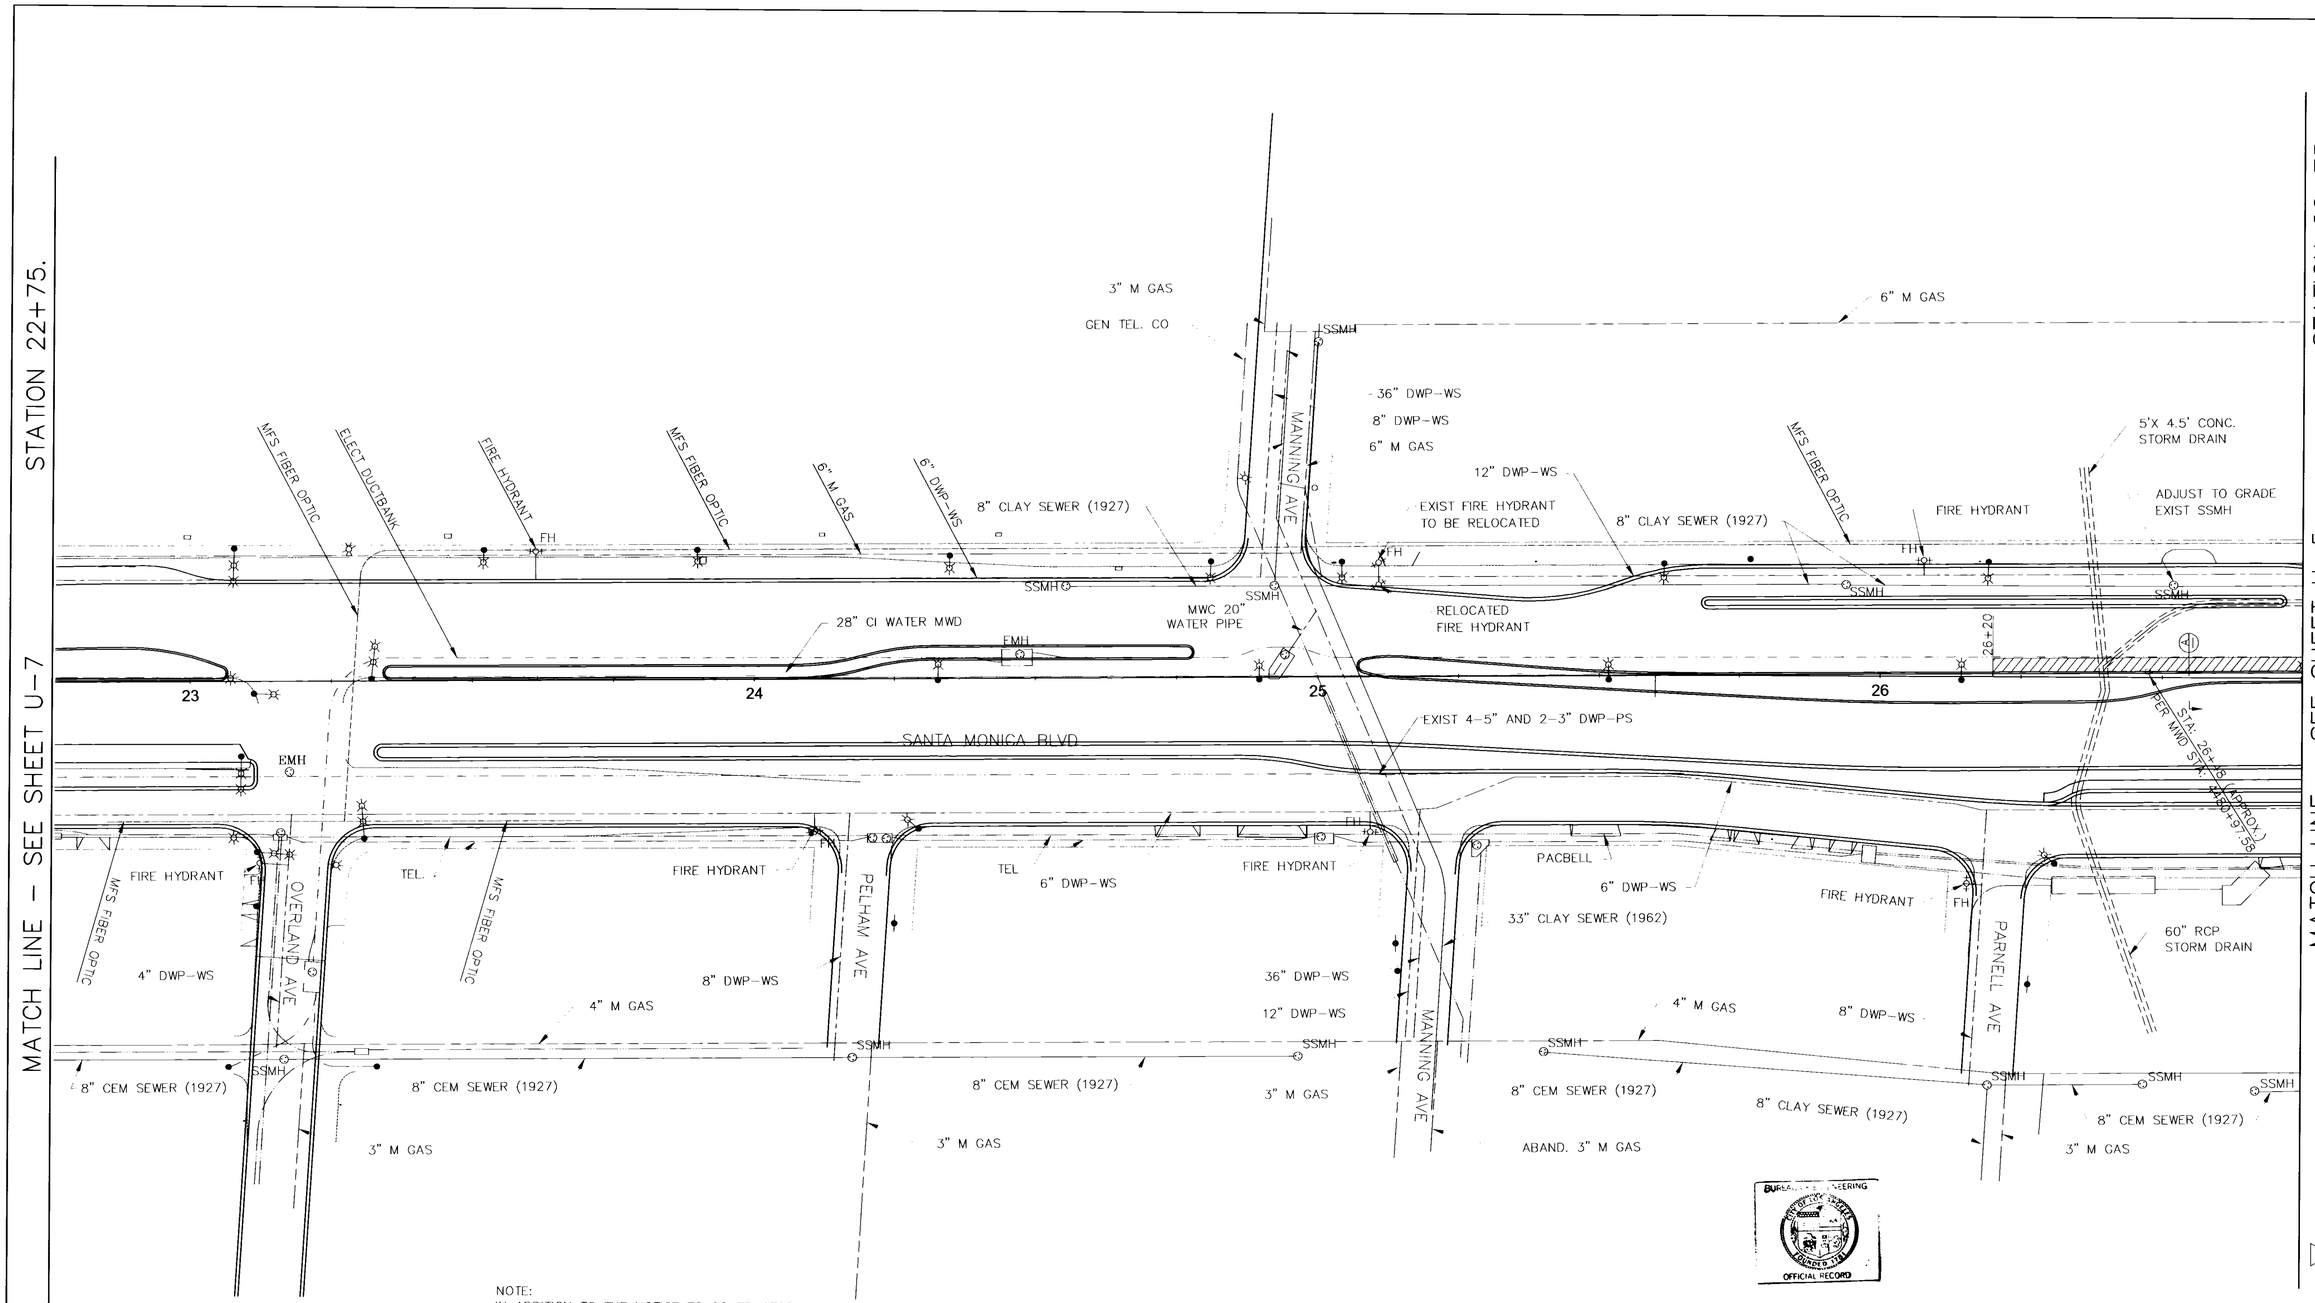

NOTE:
IN ADDITION TO THE NOTICE TO CONTRACTORS, ITEM No. 20 ON SHEET C–1; THE CONTRACTOR SAHLL NOTIFY THE FOLLOWING UTILITY REPRESENTATIVES AT LEAST 2 WORKING DAYS IN ADVANCE WHENEVER THE CONSTRUCTION IS ABOVE OR NEAR THESE UTILITY FACILITIES.

OFFICE/COMPANY	CONTACT PERSON	TELEPHONE
ADELPHIA CABLE TELEVISION	CLINT HARMON	(310) 283–3984
AT&T	RUBEN MARTINEZ	(900) 776–3914
AT&T WIRELESS SERVICES	ROICE COZORT	(562) 468–6063
BMS ENGINEERING, Inc.	WALTER CALLEJAS	(805) 526–1141
BREITBURN ENERGY COMPANY LLC	DAVID GAUTSCHY	(213) 225–5900
BUREAU OF SANITATION	ADEL HAGEKHALIL	(213) 473–8166
CHEVRON PIPE LINE	GERALD McCLELLAN	(714) 228–1530
CITY OF BEVERLY HILLS	ROB BESTE	(310) 285–2512
DEPARTMENT OF WATER AND POWER, POWER SYSTEM	LOUI FERRER	(213) 367–2659
DEPARTMENT OF WATER AND POWER, WATER SYSTEM	LUIS NUNO	(213) 367–1218
EQUILON PIPELINE COMPANY	RON KEYES	(805) 653–2016
EXXON MOBIL	DAVID J. KINGSTON	(310) 212–1768

OFFICE/COMPANY	CONTACT PERSON	TELEPHONE
ICG TELECOM	DAVE ULRICH	(949) 864–1287
MCI WORLDCOM	KEVIN JUDD	(909) 421–5092
METROMEDIA FIBER NETWORK	CHARLES BOCK	(714) 236–8500
METROPOLITAN FIBER SYSTEMS	BOB HOERING	(714) 923–5900
MWD: METROPOLITAN WATER DISTRICT OF SOUTHERN CALIFORNIA	BENNY YEE	(323) 276–7623
NEXTLINK	CONRAD RAMIREZ	(909) 417–7833
PACIFIC BELL	ARNOLD CASTILLE	(323) 224–0766
SEMPRA ENERGY SOLUTIONS	WES HOLM	(213) 623–2509
SOUTHERN CALIFORNIA EDISON	ARLAN AVERYT	(714) 796–9920
STORMWATER PROGRAM	WAYNE MOHR	(213) 847–4717
THE GAS COMPENY	DAVID McKIBBEN	(310) 687–2032
VERIZON	ALBERT ALEMAN	(310) 584–4442

LEGEND

- DEP. WATER
- STORM DRAIN
- SEWER
- GAS
- TEL
- CABLE TV
- ELEC.
- MFS FIBER OPTIC CABLE

BUREAU OF ENGINEERING
CITY OF LOS ANGELES
FOUNDED 1850
OFFICIAL RECORD

24181
Exp. 12-31-05

SANTA MONICA BOULEVARD TRANSIT PARKWAY
W.O. E6000627

		DATE
DESIGNED	N. DAVIDIAN	06/17/02
DRAWN	A. SANTOS, N. DAVIDIAN	06/17/02
CHECKED	C. NGUYEN	06/17/02
PROJECT ENGR.	C. NELSON R. E. NO. C55930	06/17/02
SUPERVISED	C. NGUYEN	06/17/02
GROUP MANAGER	L. GANAJA R. E. NO. C24181	06/17/02

SUBSTRUCTURES MAP
STA 22+75
TO
STA 26+75

CITY OF LOS ANGELES
VITALY B. TROYAN, P.E. CITY ENGINEER
DATE July 2 20 02
DIV./DIST. ENGR. R. E. NO. C-24181

U–5

SCALES	HORIZ. 1 = 500	SHEET 43 OF	INDEX NUMBER D–32149
	VERT. 1 = AS SHOWN		

4/29/2002 12:03:30 PM