NOTE:
IN ADDITION TO THE NOTICE TO CONTRACTORS, ITEM No. 20 ON SHEET C-1; THE CONTRACTOR SAHLL NOTIFY THE FOLLOWING UTILITY REPRESENTATIVES AT LEAST 2 WORKING DAYS IN ADVANCE WHENEVER THE CONSTRUCTION IS ABOVE OR NEAR THESE UTILITY FACILITIES.

OFFICE/COMPANY	CONTACT PERSON	TELEPHONE
ADELPHIA CABLE TELEVISION	CLINT HARMON	(310) 283-3984
AT&T	RUBEN MARTINEZ	(900) 776-3914
AT&T WIRELESS SERVICES	ROICE COZORT	(562) 468-6063
BMS ENGINEERING, Inc.	WALTER CALLEJAS	(805) 526-1141
BREITBURN ENERGY COMPANY LLC	DAVID GAUTSCHY	(213) 225-5900
BUREAU OF SANITATION	ADEL HAGEKHALIL	(213) 473-8166
CHEVRON PIPE LINE	GERALD McCLELLAN	(714) 228-1530
CITY OF BEVERLY HILLS	ROB BESTE	(310) 285-2512
DEPARTMENT OF WATER AND POWER, POWER SYSTEM	LOUI FERRER	(213) 367-2659
DEPARTMENT OF WATER AND POWER, WATER SYSTEM	LUIS NUNO	(213) 367-1218
EQUILON PIPELINE COMPANY	RON KEYES	(805) 653-2016
EXXON MOBIL	DAVID J. KINGSTON	(310) 212-1768

OFFICE/COMPANY	CONTACT PERSON	TELEPHONE
ICG TELECOM	DAVE ULRICH	(949) 864-1287
MCI WORLDCOM	KEVIN JUDD	(909) 421-5092
METROMEDIA FIBER NETWORK	CHARLES BOCK	(714) 236-8500
METROPOLITAN FIBER SYSTEMS	BOB HOERING	(714) 923-5900
MWD: METROPOLITAN WATER DISTRICT OF SOUTHERN CALIFORNIA	BENNY YEE	(323) 276-7623
NEXTLINK	CONRAD RAMIREZ	(909) 417-7833
PACIFIC BELL	ARNOLD CASTILLE	(323) 224-0766
SEMPRA ENERGY SOLUTIONS	WES HOLM	(213) 623-2509
SOUTHERN CALIFORNIA EDISON	ARLAN AVERYT	(714) 796-9920
STORMWATER PROGRAM	WAYNE MOHR	(213) 847-4717
THE GAS COMPENY	DAVID McKIBBEN	(310) 687-2032
VERIZON	ALBERT ALEMAN	(310) 584-4442

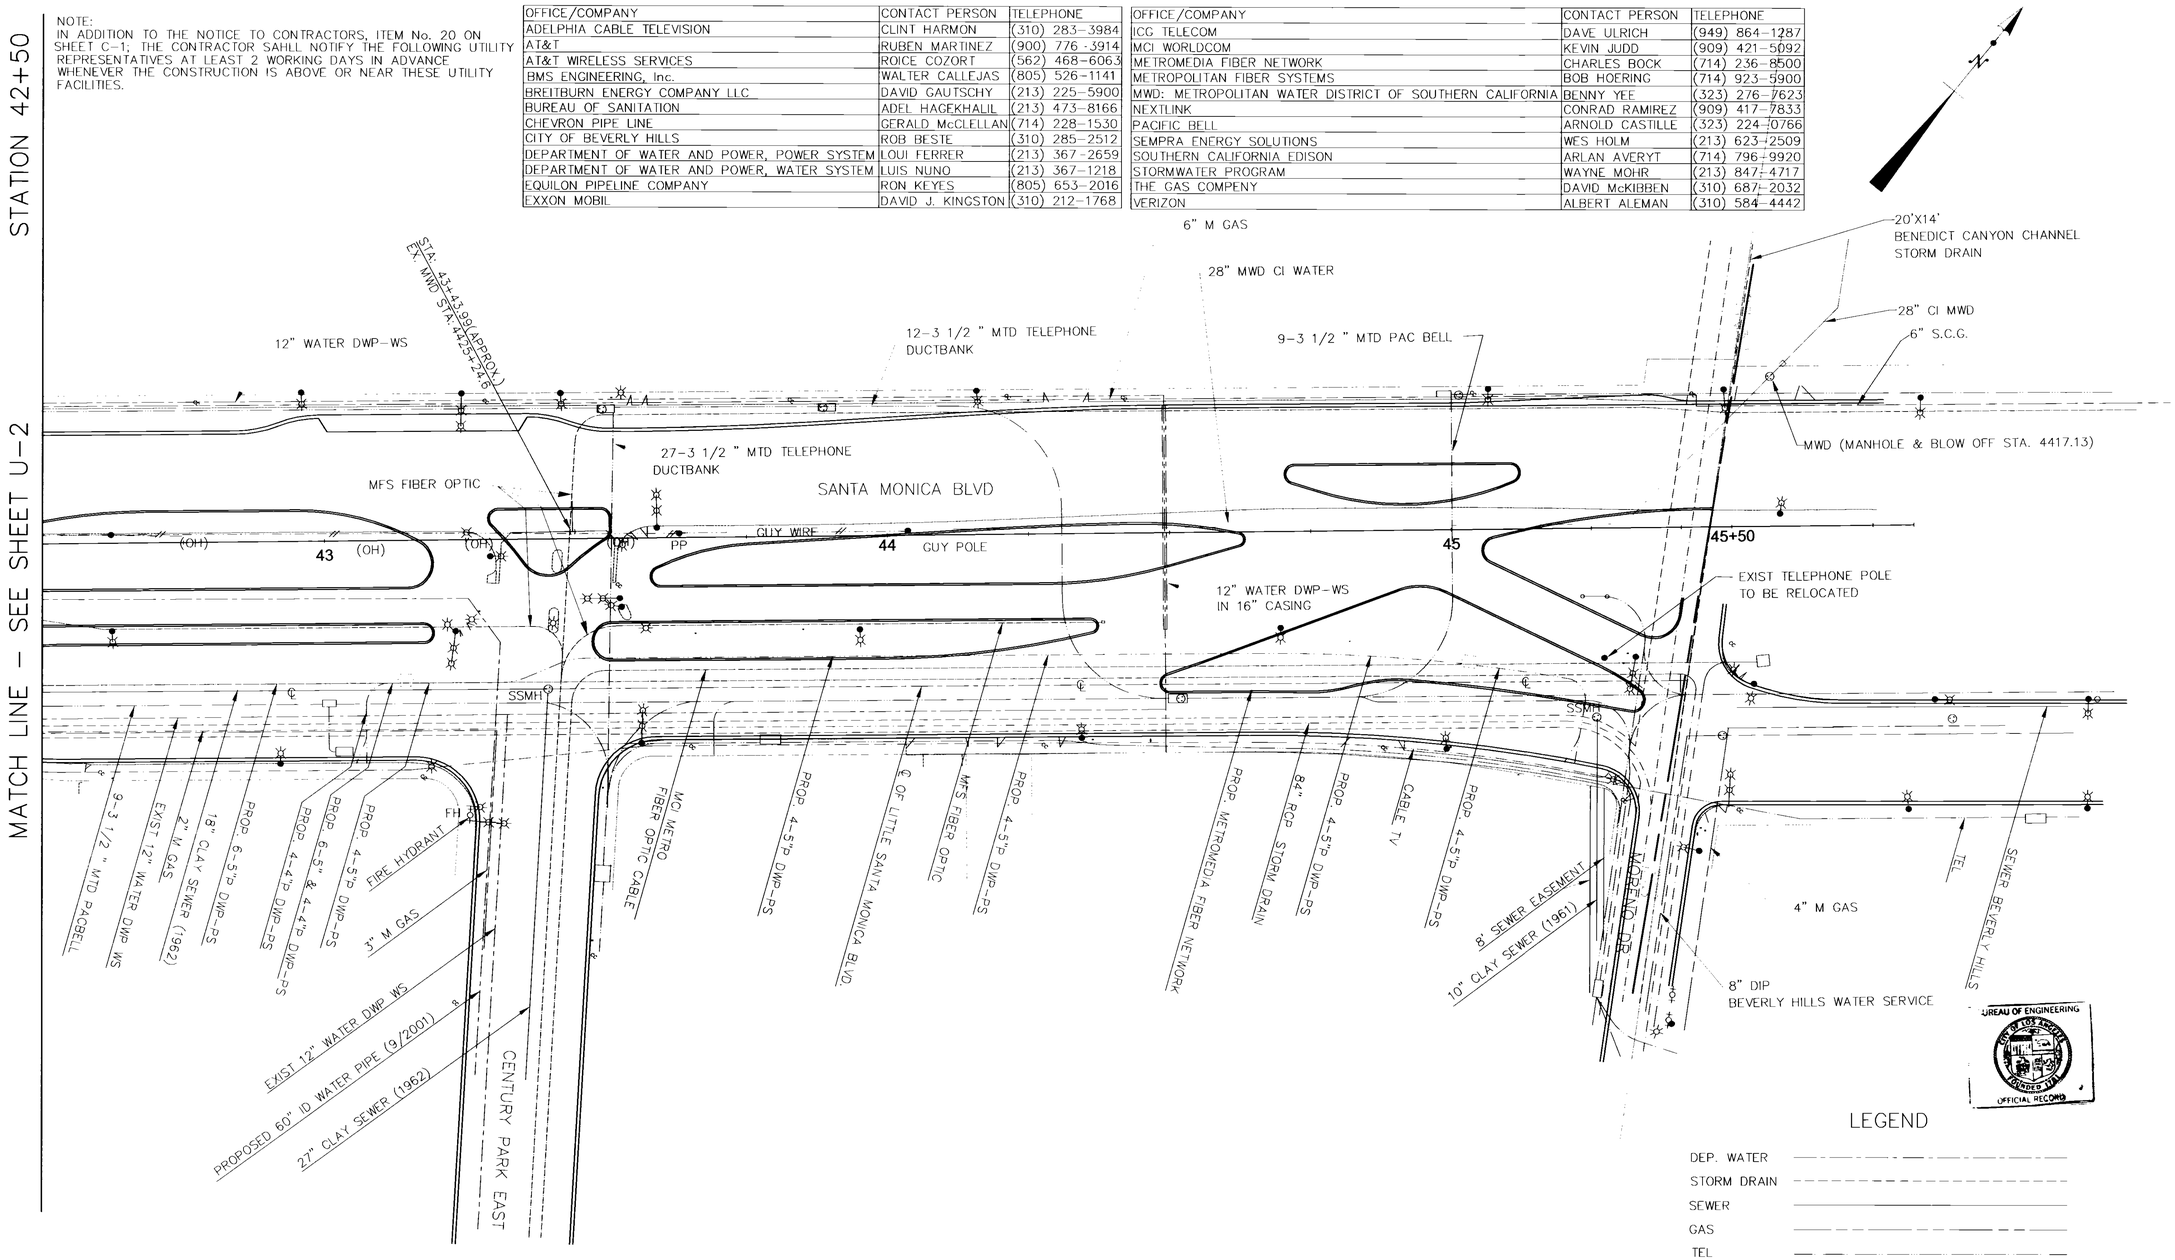

BUREAU OF ENGINEERING
CITY OF LOS ANGELES
FOUNDED 1781
OFFICIAL RECORD

LEGEND

- DEP. WATER
- STORM DRAIN
- SEWER
- GAS
- TEL
- CABLE TV
- ELEC.
- MFS FIBER OPTIC CABLE
- P L
- C L

LUIS GANAJA
24181
EXP. 12-31-03
CIVIL
STATE OF CALIFORNIA

SANTA MONICA BOULEVARD TRANSIT PARKWAY
W.O. E6000627

		DATE
DESIGNED	N. DAVIDIAN	06/17/02
DRAWN	A. SANTOS, N. DAVIDIAN	06/17/02
CHECKED	C. NGUYEN	06/17/02
PROJECT ENGR.	C. NELSON R. E. NO. C55930	06/17/02
SUPERVISED	C. NGUYEN	06/17/02
GROUP MANAGER	L. GANAJA R. E. NO. C24181	06/17/02

SUBSTRUCTURES MAP
STA 42+50
TO
MORENO DR

NO.	REVISION DESCRIPTION	DIV./DIST. ENGR.	DATE

CITY OF LOS ANGELES
VITALY B. TROYAN, P.E. CITY ENGINEER
DATE Dec 6 2002
for DIV./DIST. ENGR. R. E. NO.

U-10

SCALE	HORIZ. 1 = 500 VERT. 1 = AS SHOWN	SHEET 48 OF 48	INDEX NUMBER D-32149

6/26/2002 12:46:36 PM